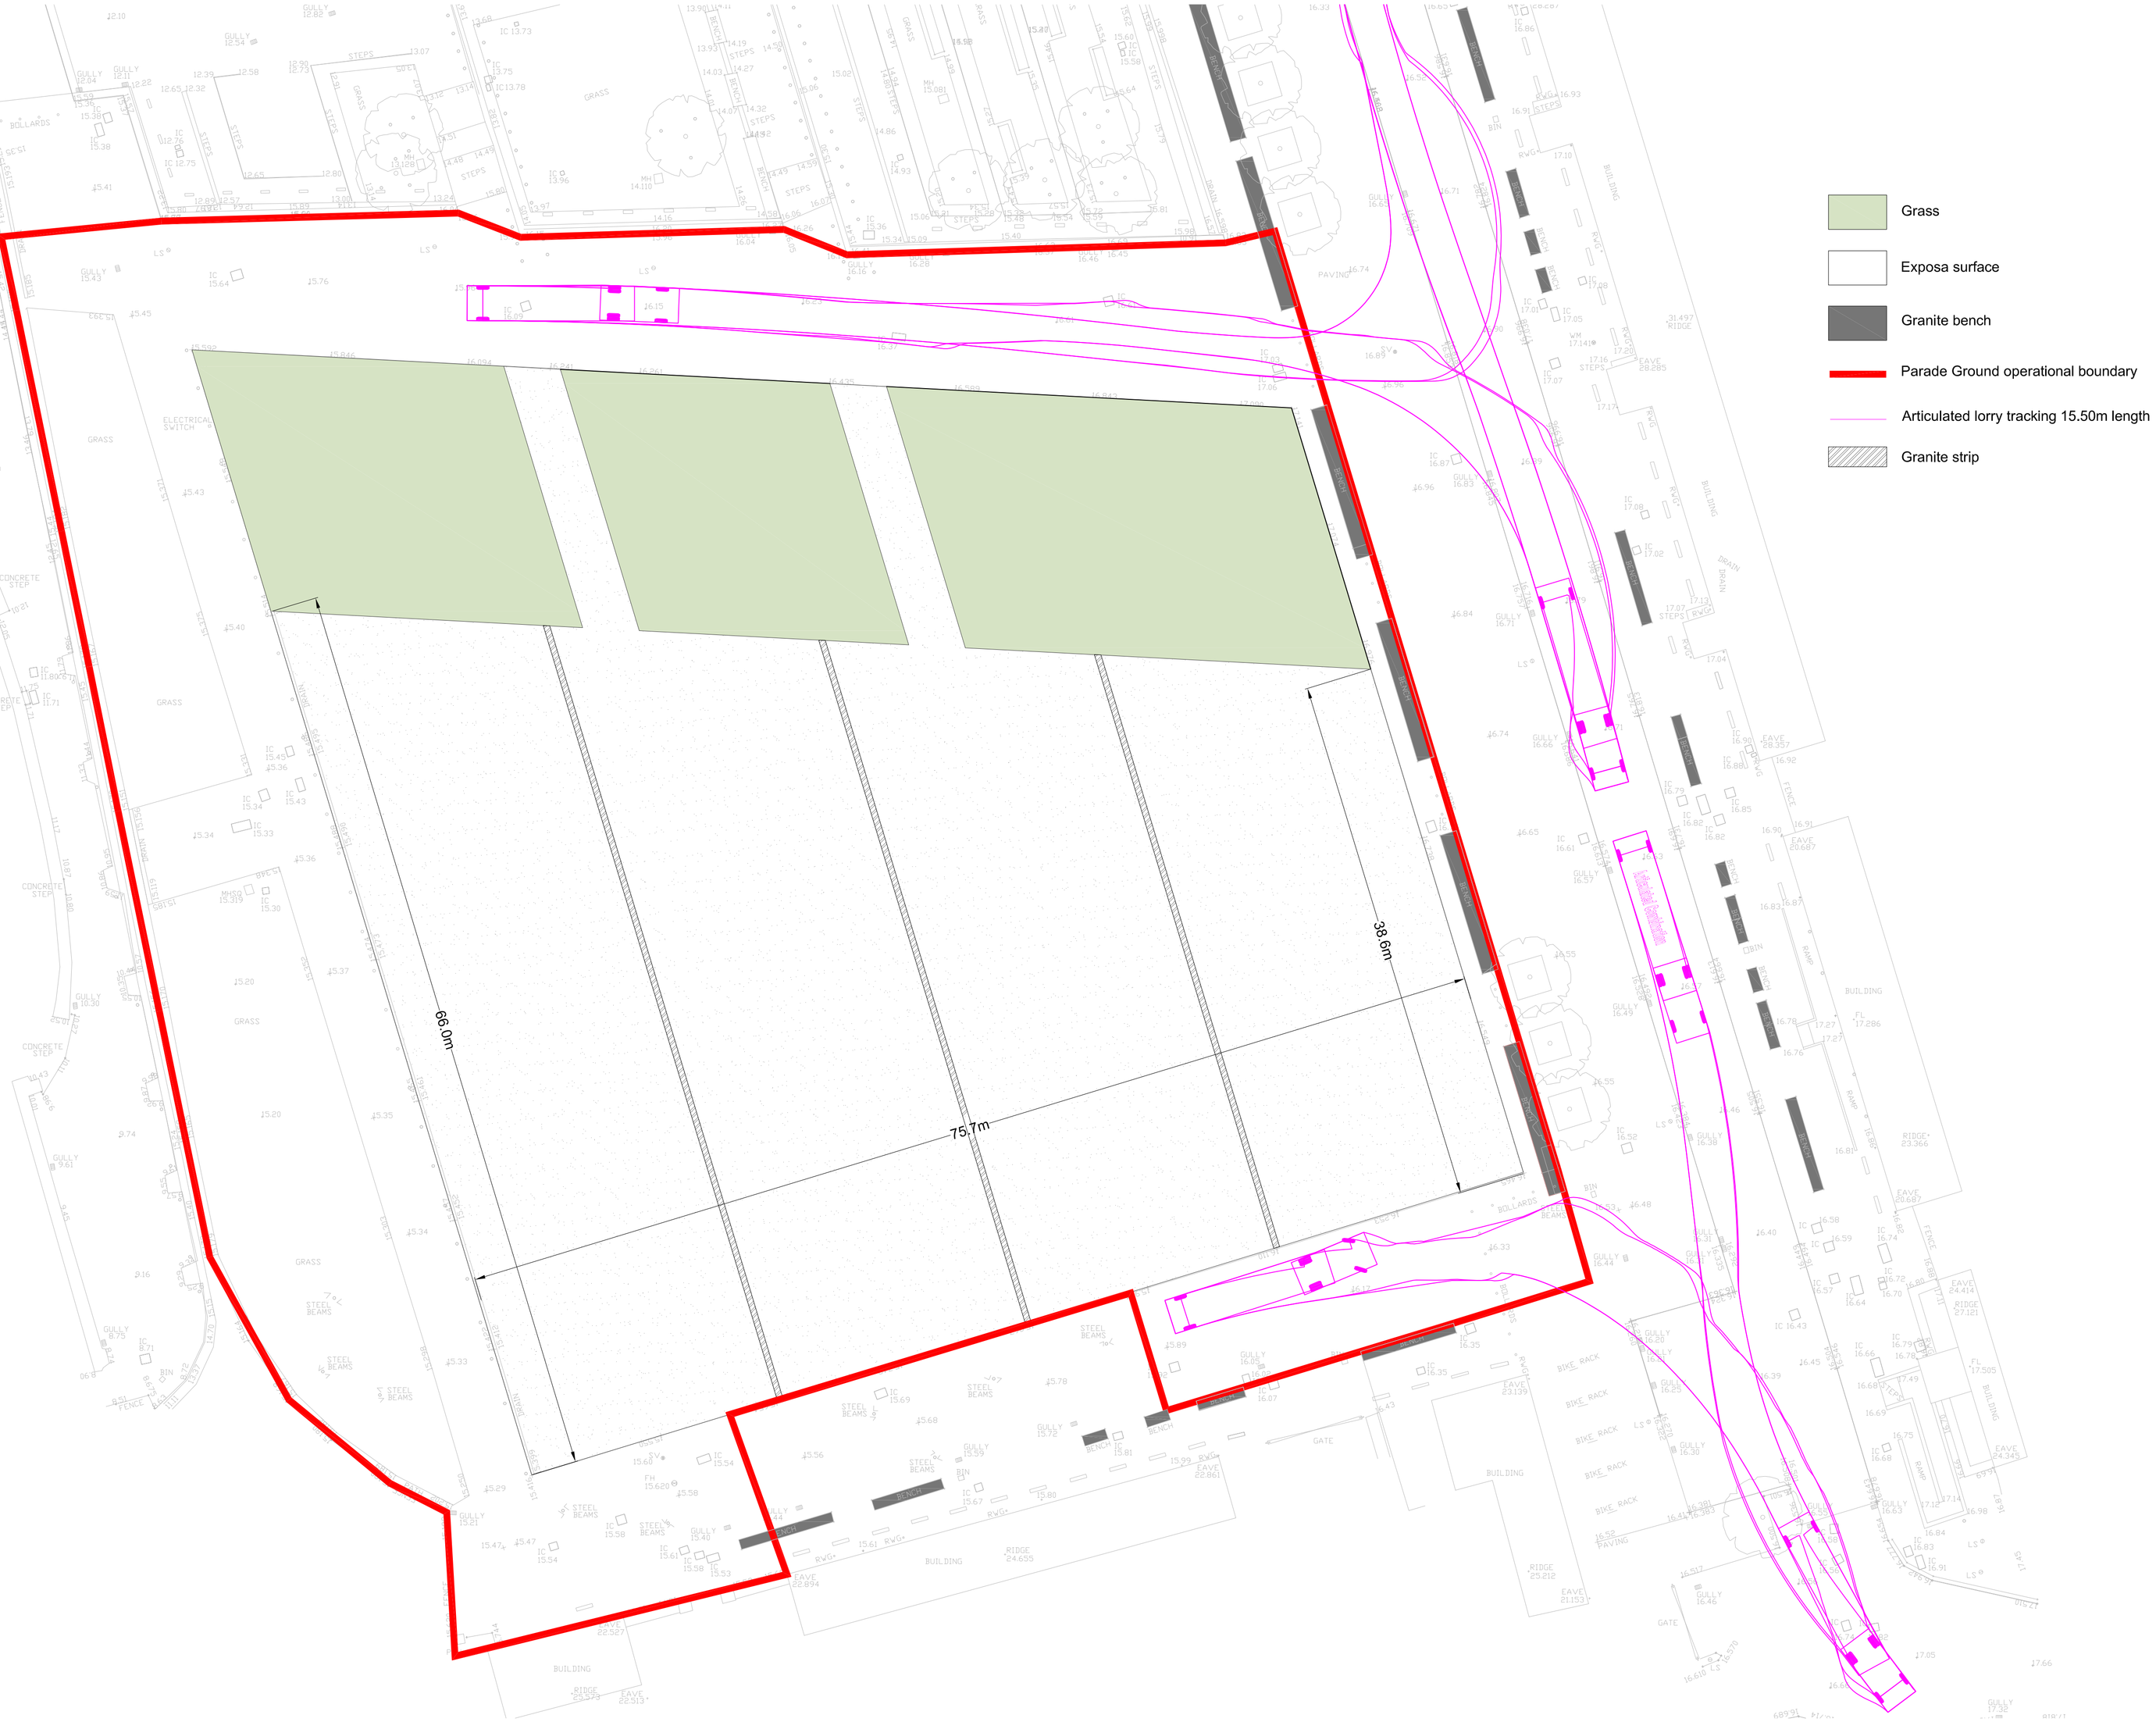

CPD
Construction & Procurement Delivery
Seachadadh Foirgníochta agus Soláthair
Construction Division
Clare House
303 Airport Road West
Belfast BT3 9ED
Department of Finance
An Roinn Airgeadais
www.finance-ni.gov.uk
Tel: 028 90 816200

Client:
The Executive Office

Job:
Parade Square - Operational Layout

Drawing:
Layout and vehicle tracking

Scale:
1:250 @ A1

Branch:	Civil Engineering
Branch Manager:	Peter Fitzsimons
Drawn by: SF	Date: July 2023
Verified by: PF	Date: July 2023

Drawing No:
NA / NA

Amendment: